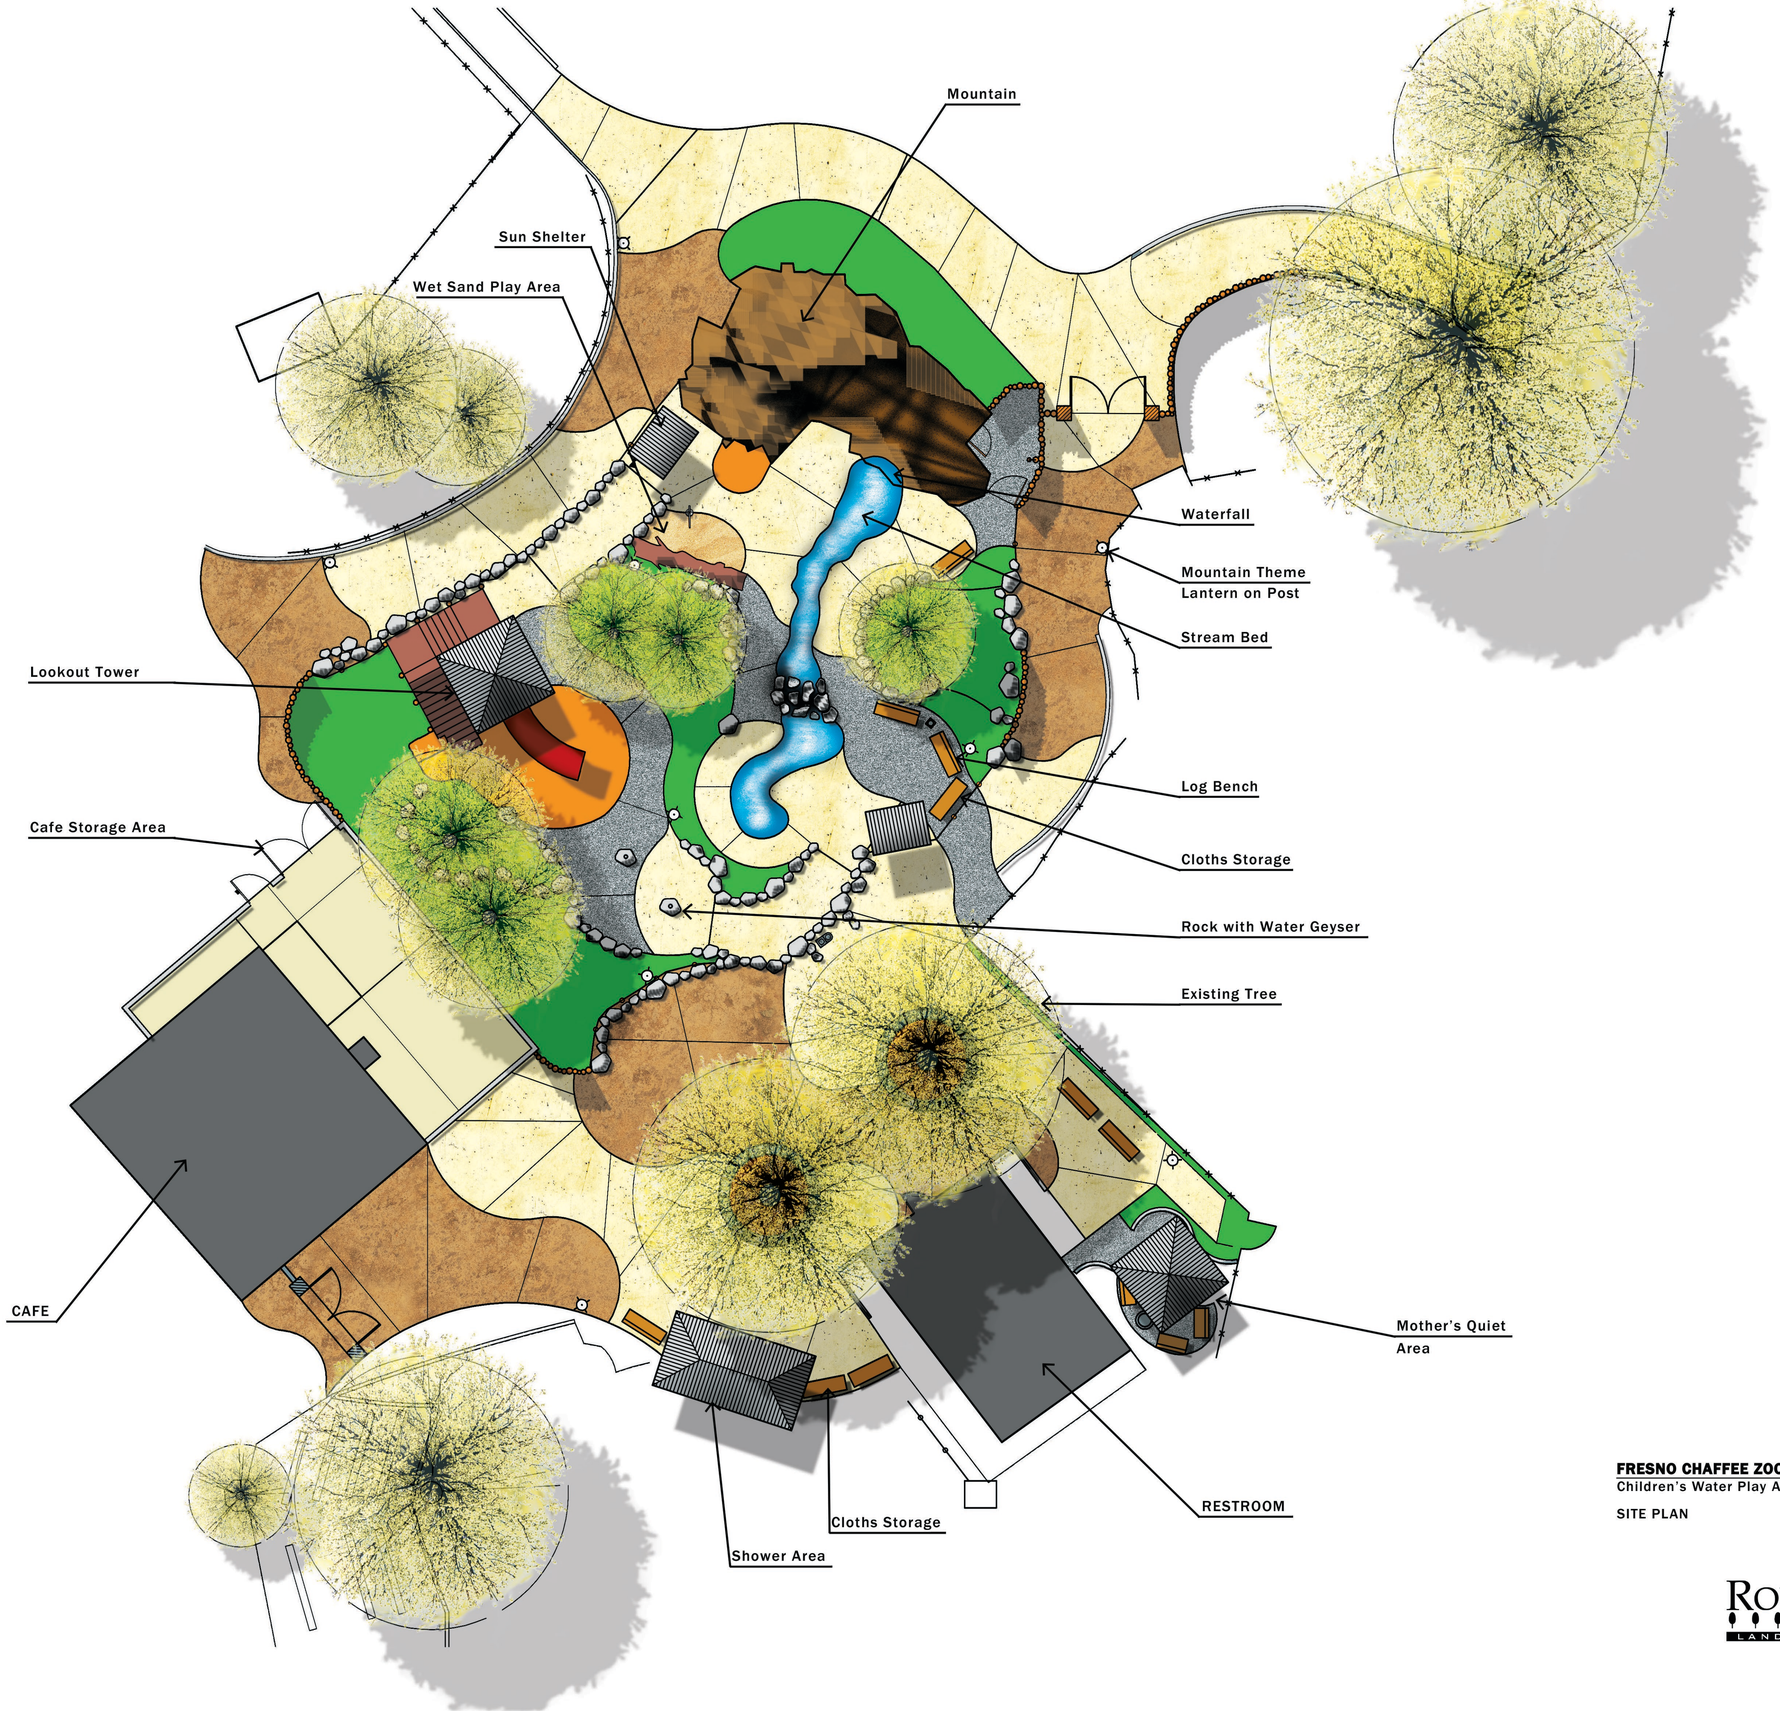

FRESNO CHAFFEE ZOO
Children's Water Play Area

SITE PLAN

1" = 10'-0"

ROBERT BORO
LANDSCAPE ARCHITECT